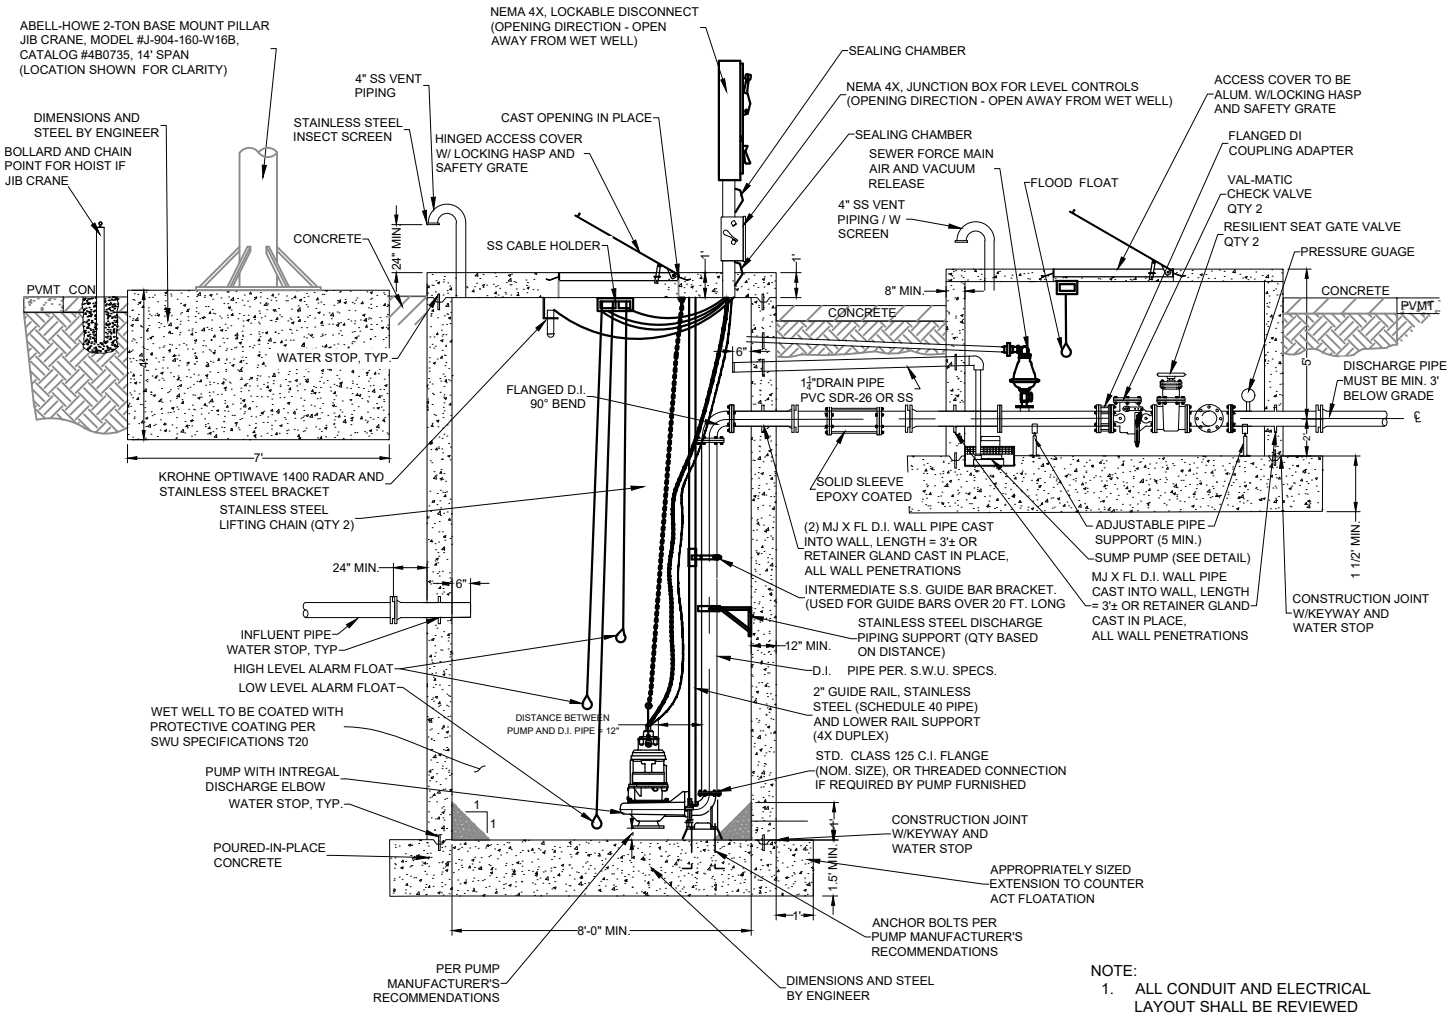

NOTE:

1. ALL CONDUIT AND ELECTRICAL LAYOUT SHALL BE REVIEWED AND APPROVED BY S.W.U. PRIOR TO INSTALLATION.
2. INSTALL MEGA-LUG ON ALL PIPE PENETRATIONS TO VALVE VAULT.
3. ALL CONCRETE STRUCTURES SHALL BE SEALED BY REGISTERED ENGINEER.

TYPICAL PUMP STATION SITE PLAN
PROFILE VIEW

N.T.S.

SPRINGDALE WATER UTILITIES
526 OAK AVENUE • P.O. BOX 769 • SPRINGDALE, ARKANSAS • 72765-0769 • (479) 751-5751

STANDARD SEWAGE PUMP STATION DETAILS FOR WATER AND SEWER CONSTRUCTION

DRAWN BY:	DRAWING NO:	DATE:
ZRA	PS-1	MAR 2023