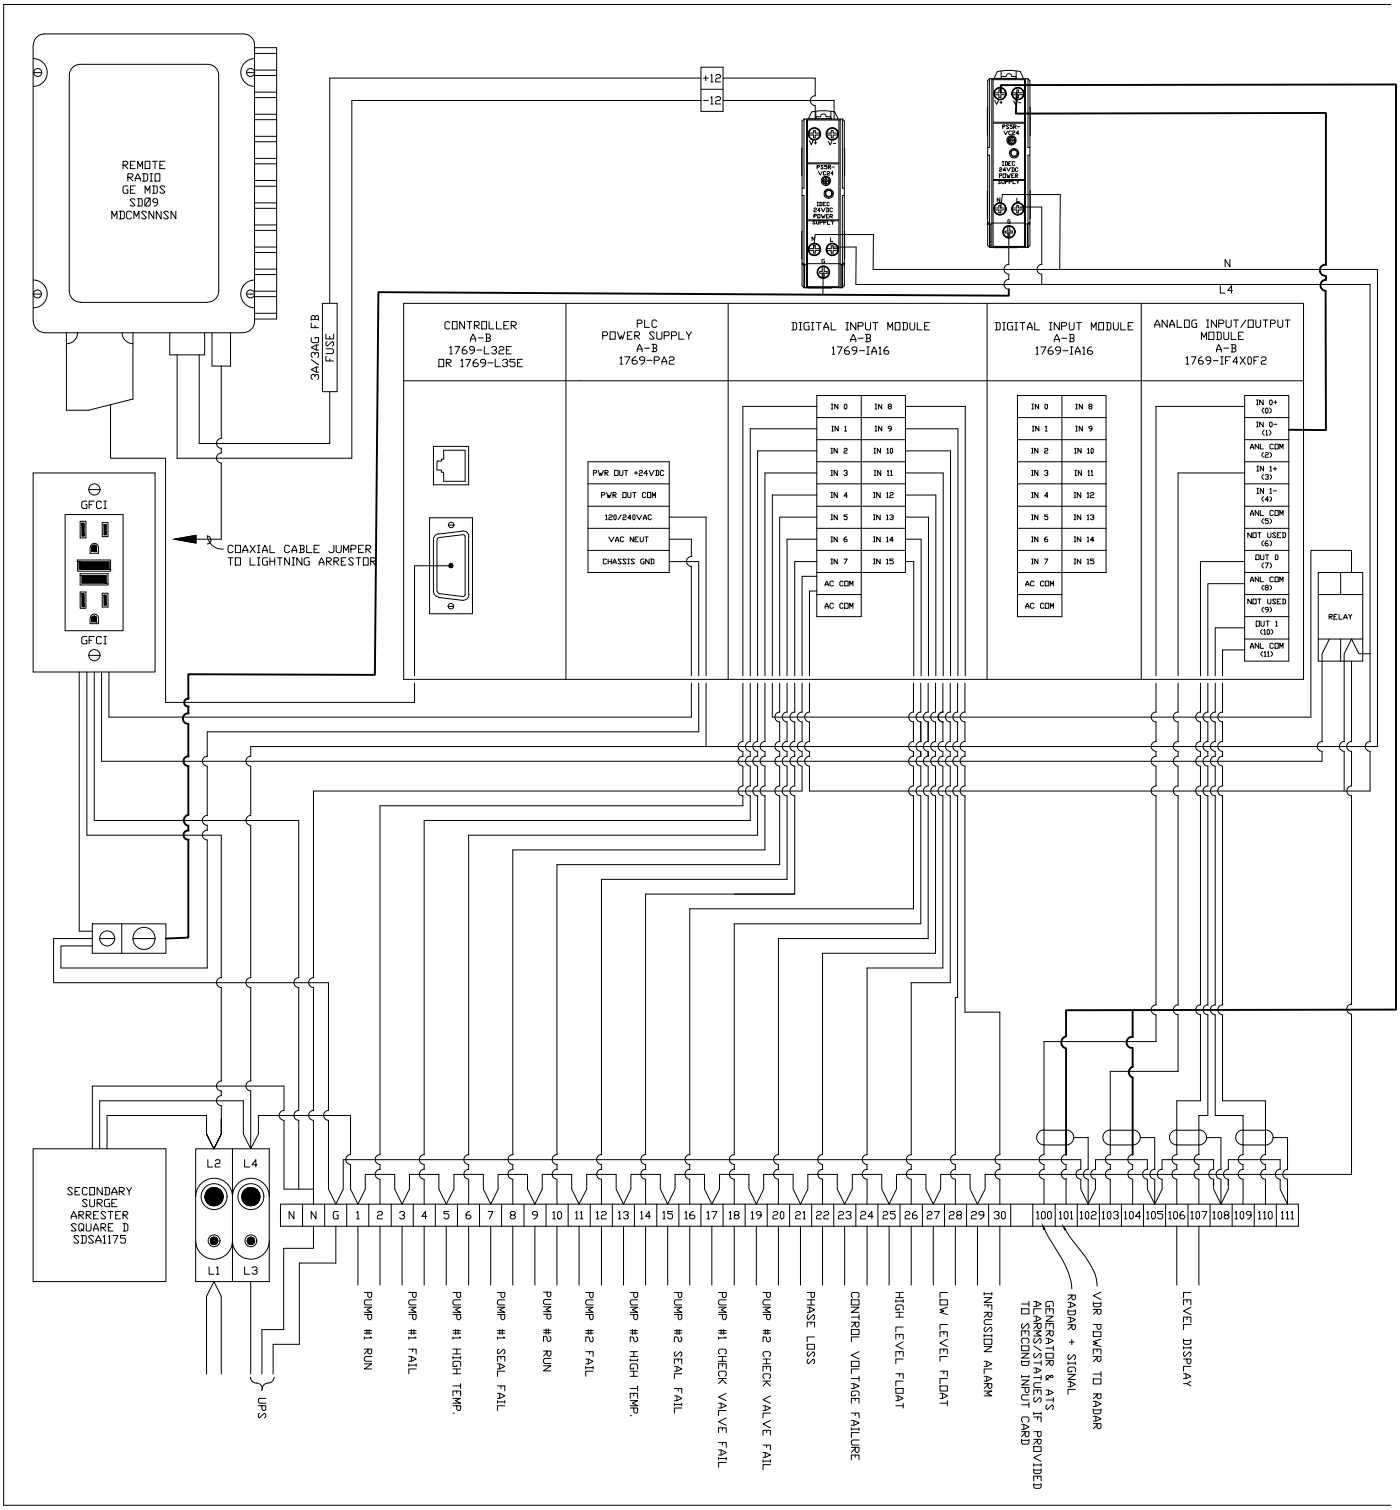

SCADA SYSTEM LAYOUT DETAIL

NTS

SPRINGDALE WATER UTILITIES

526 OAK AVENUE • P.O. BOX 769 • SPRINGDALE, ARKANSAS • 72765-0769 • (479) 751-5751

STANDARD SEWAGE PUMP STATION DETAILS
FOR
WATER AND SEWER CONSTRUCTION

DRAWN BY:	DRAWING NO:	DATE:
CRKj	PS-5	DEC. 2020