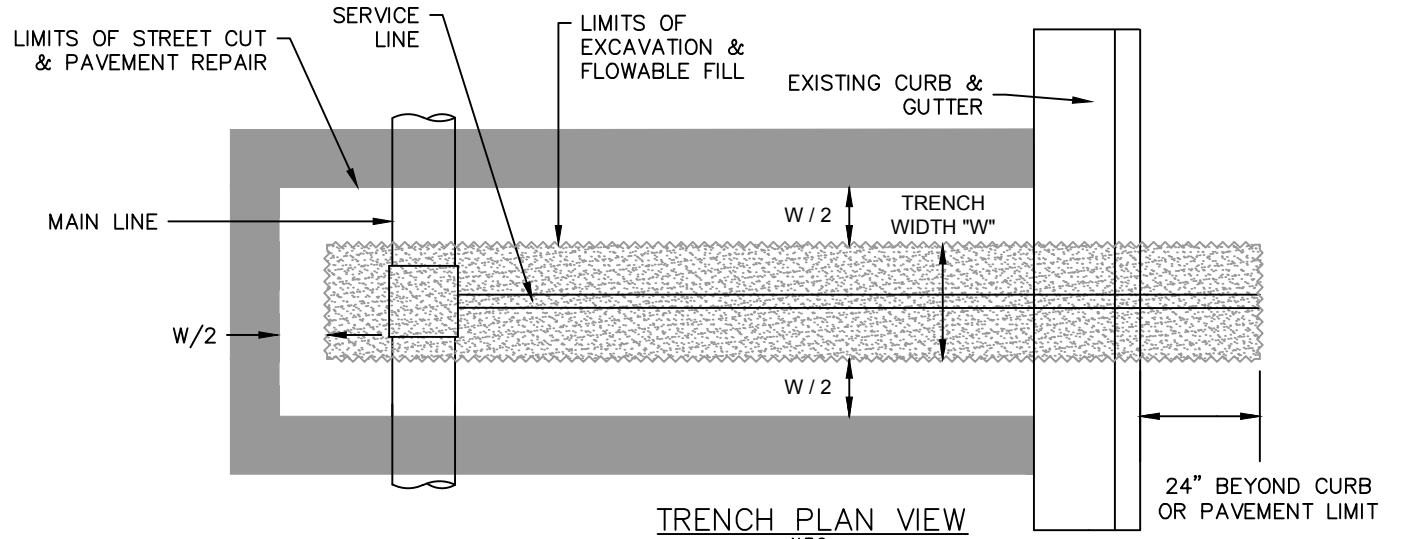

TRENCH PLAN VIEW
N.T.S.

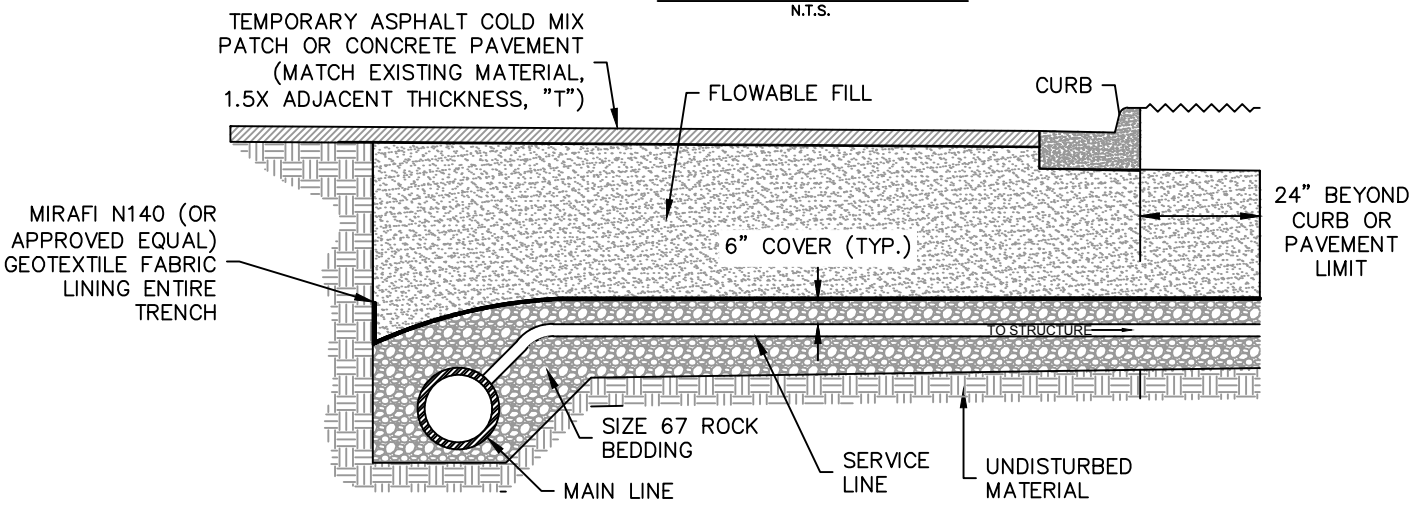

PROFILE VIEW
N.T.S.

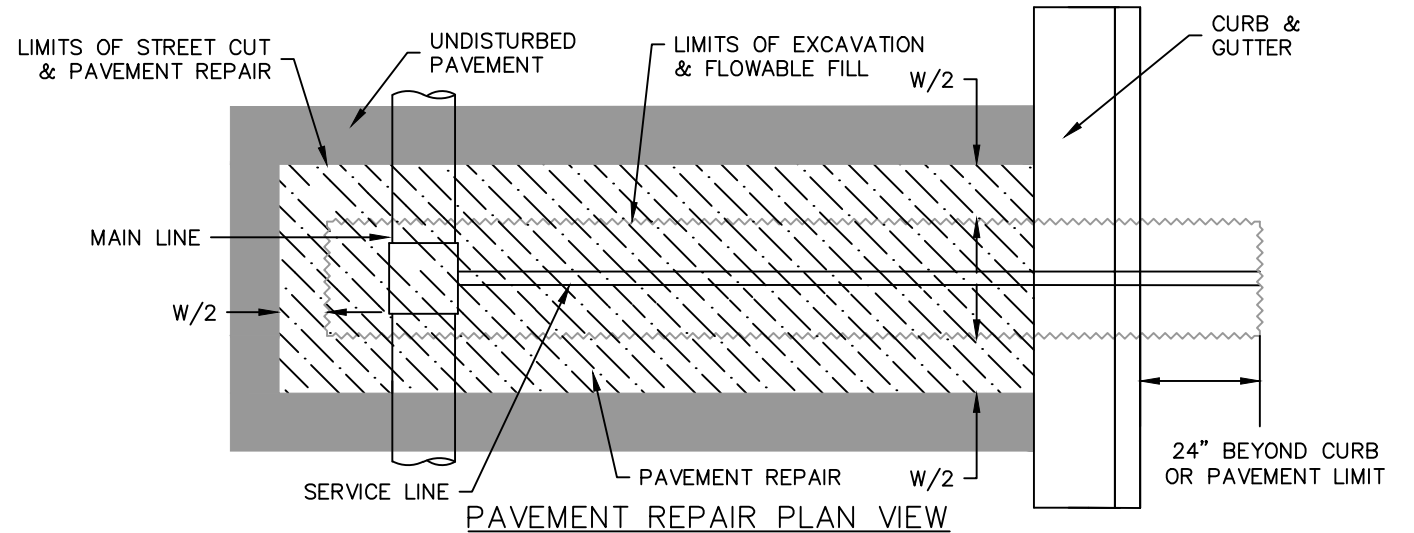

PAVEMENT REPAIR PLAN VIEW
N.T.S.

WATER & SANITARY SEWER SERVICE TRENCH REPAIR DETAIL

SPRINGDALE WATER UTILITIES
526 OAK AVENUE P.O. BOX 769 SPRINGDALE, ARKANSAS 72765-0769 (479) 751-5751

STANDARD DETAILS
FOR
WATER AND SEWER CONSTRUCTION

DRAWN BY:	DRAWING NO:	
JAB	S-37	JULY 2016